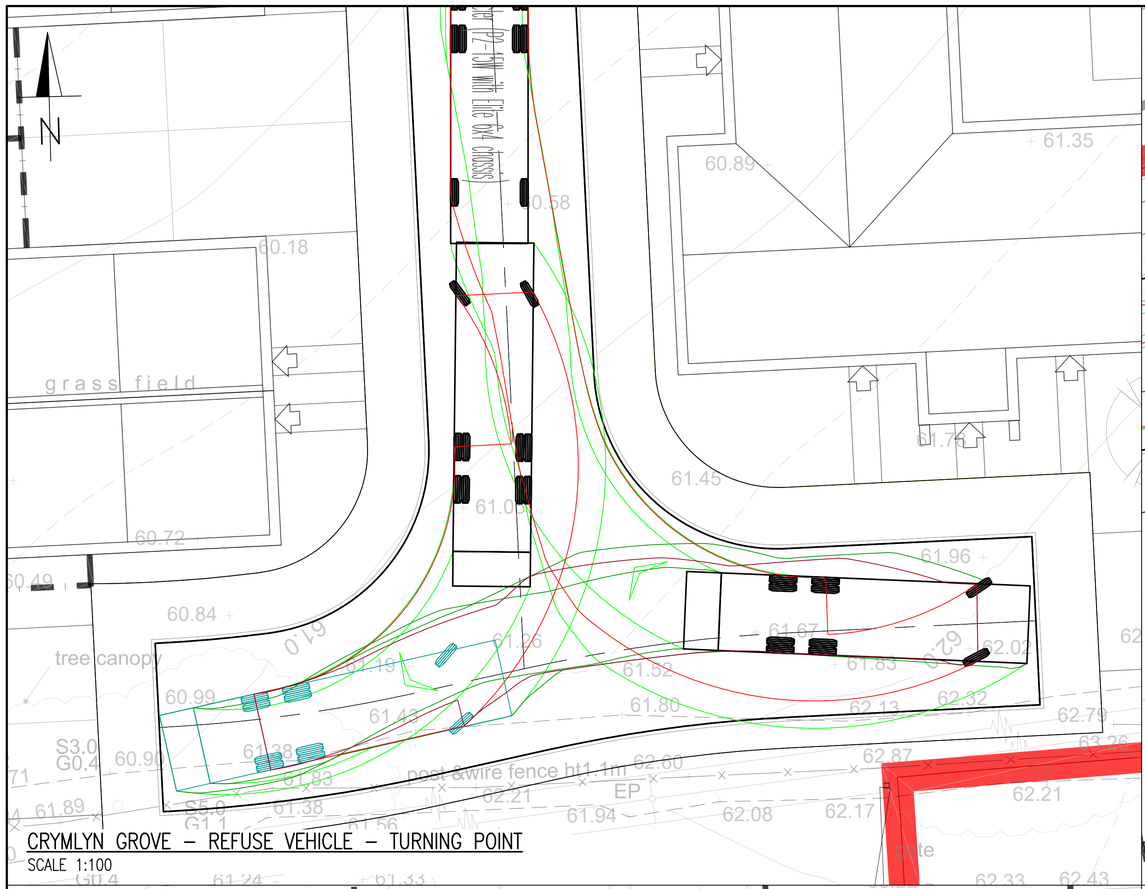

CRYMLYN GROVE – REFUSE VEHICLE – TURNING POINT
SCALE 1:100

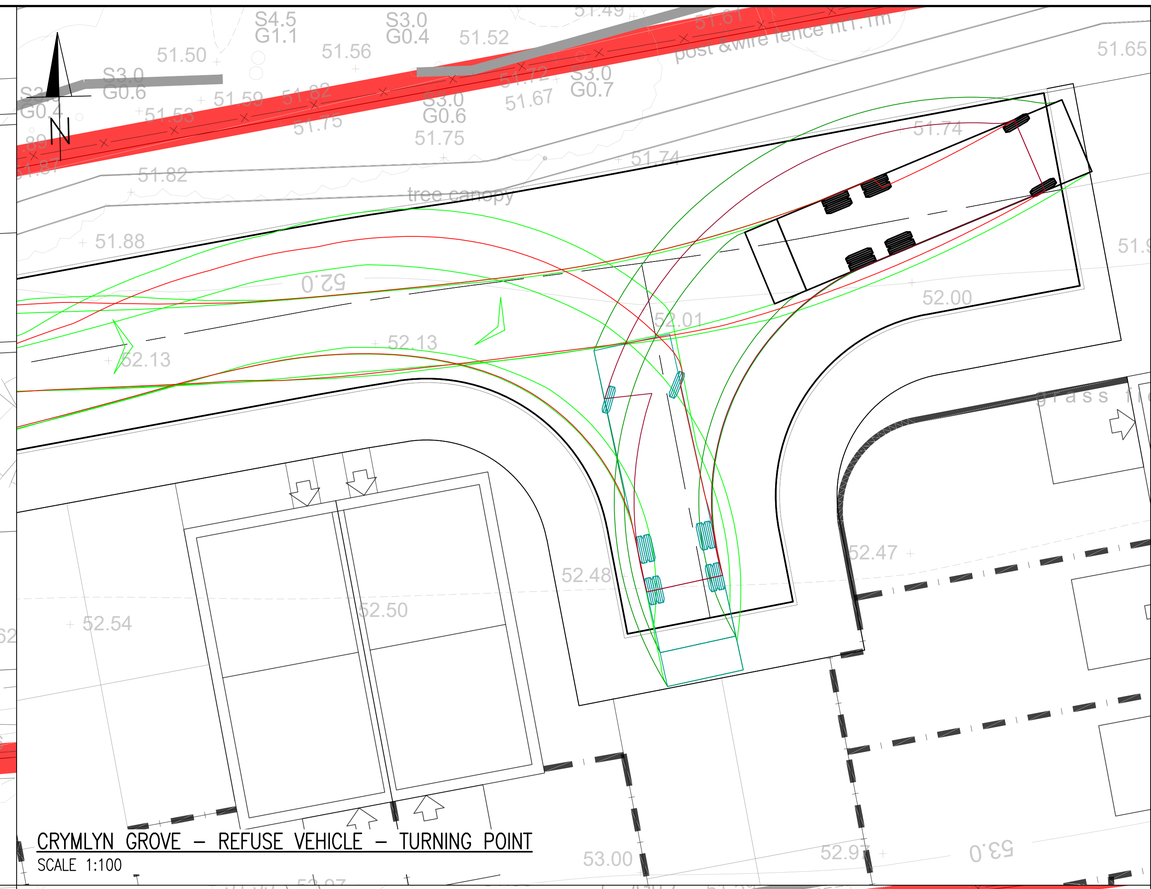

CRYMLYN GROVE – REFUSE VEHICLE – TURNING POINT
SCALE 1:100

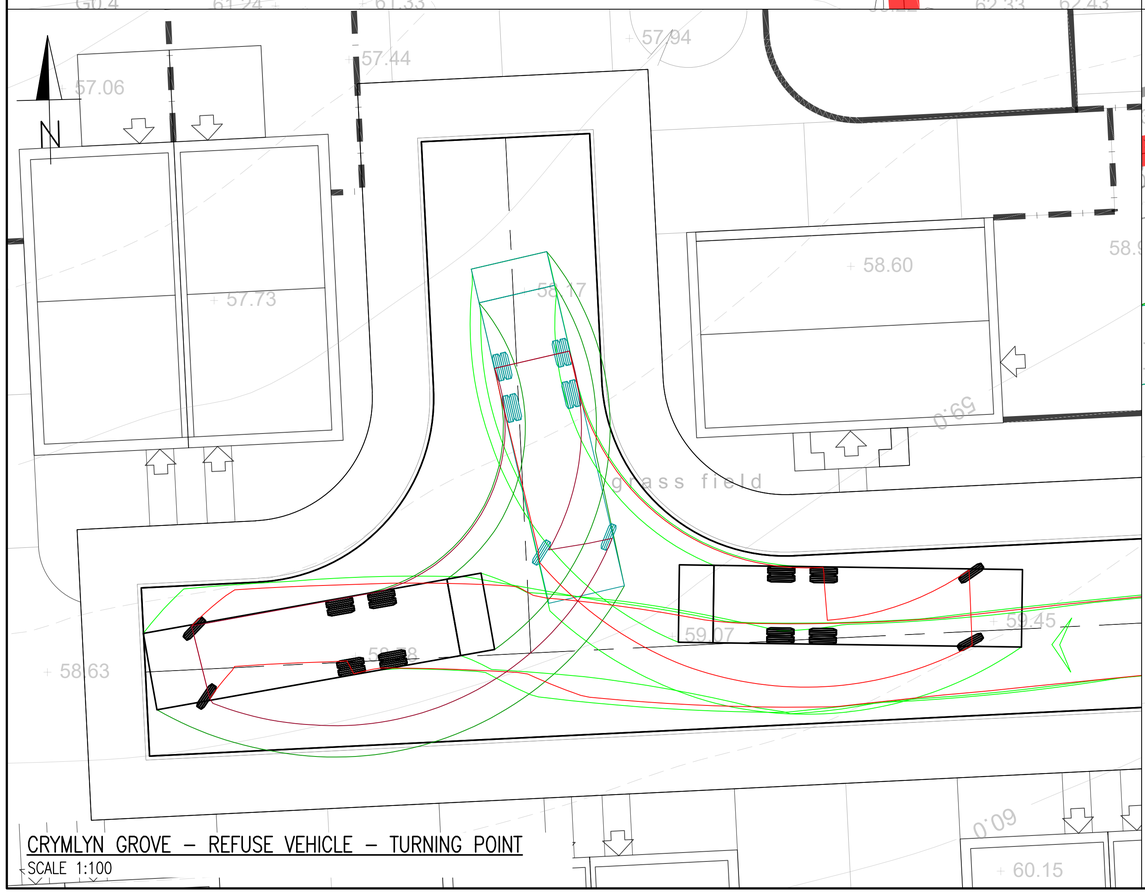

CRYMLYN GROVE – REFUSE VEHICLE – TURNING POINT
SCALE 1:100

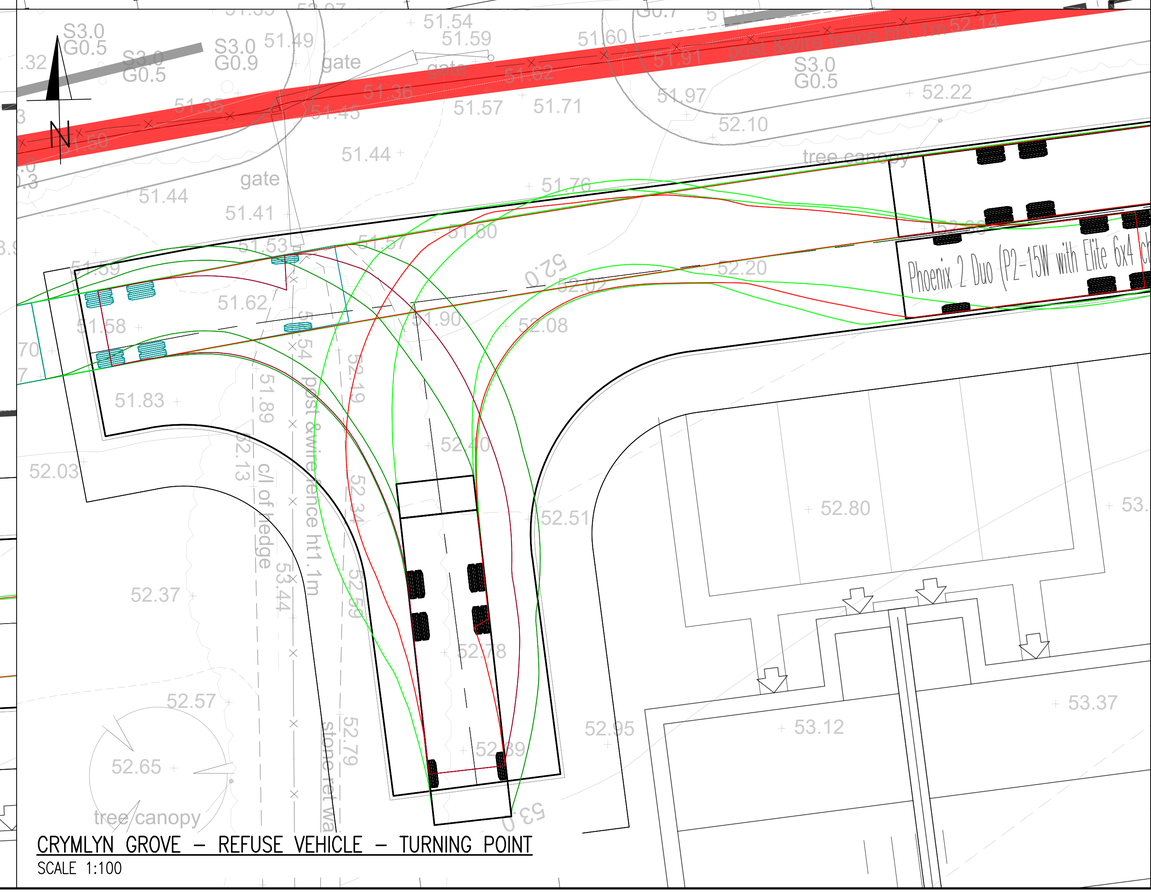

CRYMLYN GROVE – REFUSE VEHICLE – TURNING POINT
SCALE 1:100

GENERAL NOTES

1. DO NOT SCALE THIS DRAWING.
2. CONTRACTOR TO CHECK ALL DIMENSIONS AND REPORT ALL ERRORS AND OMISSIONS TO THE ENGINEER.
3. ANY DISCREPANCY TO BE REPORTED IMMEDIATELY TO THE ENGINEER.
4. THIS DRAWING TO BE READ IN CONJUNCTION WITH ALL RELEVANT ARCHITECTS, SUBCONTRACTORS AND SPECIALISTS DRAWINGS AND SPECIFICATIONS.

Rev.	Detail	By	Date

Revisions

Reinforcement schedules nos.

CB3 CONSULT
Structural & Civil Engineering Consultants

First Floor
7 St James Crescent
Swansea
SA16DP

Telephone +44 1792 473 182
e-mail admin@cb3consult.co.uk
web www.cb3consult.co.uk

Client
Hale

Project
PHASE 5 RESIDENTIAL DEVELOPMENT AT CRYMLYN GROVE, SKEWEN

Drawing Title
VEHICLE TRACKING SHEET 2 OF 2

PRELIMINARY

Project No.	Drawing No.	
C1600	C–SK15	
Scales 1:500	Date 17.10.24	Revision –
Drawn JC / Checked DH	Sheet Size A1	

© This drawing may not be copied without prior written permission