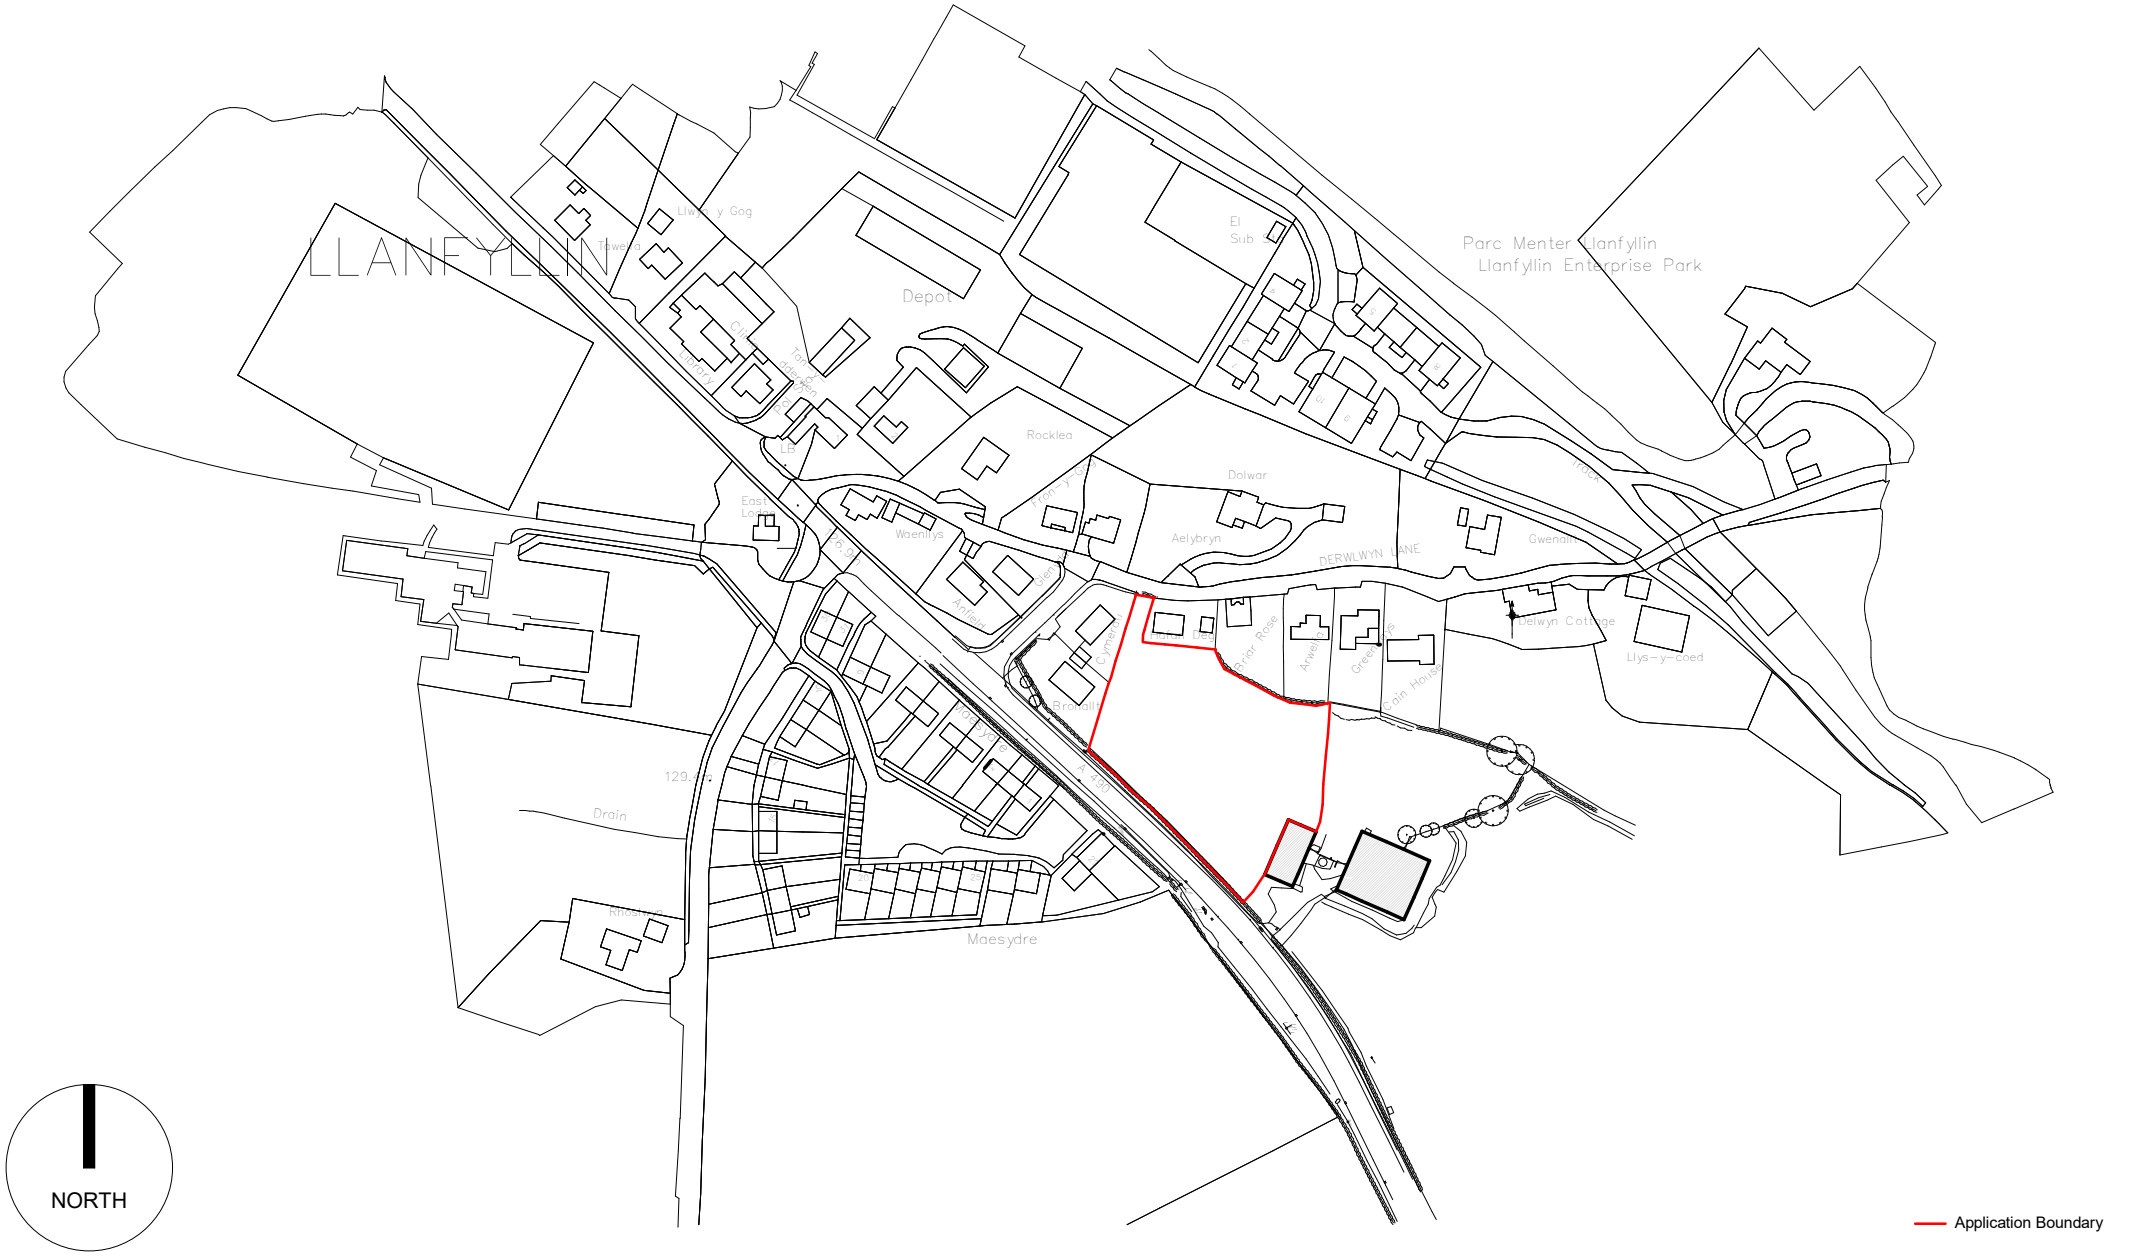

PROJECT

Llanfyllin

SHEET

Site Locaton Plan

No.	Description	Date
P02	Issued for WG Scrutiny submission	26.07.24
P03	Planning Issue	17.10.24

Client

Housing Development Team
PCC

Scale (@ A4)

1 : 2500

Issue Date

03/20/24

Drawn by

JHT

Drawing number

23012-POW-ZZ-XX-DR-A-0100

REV

P03