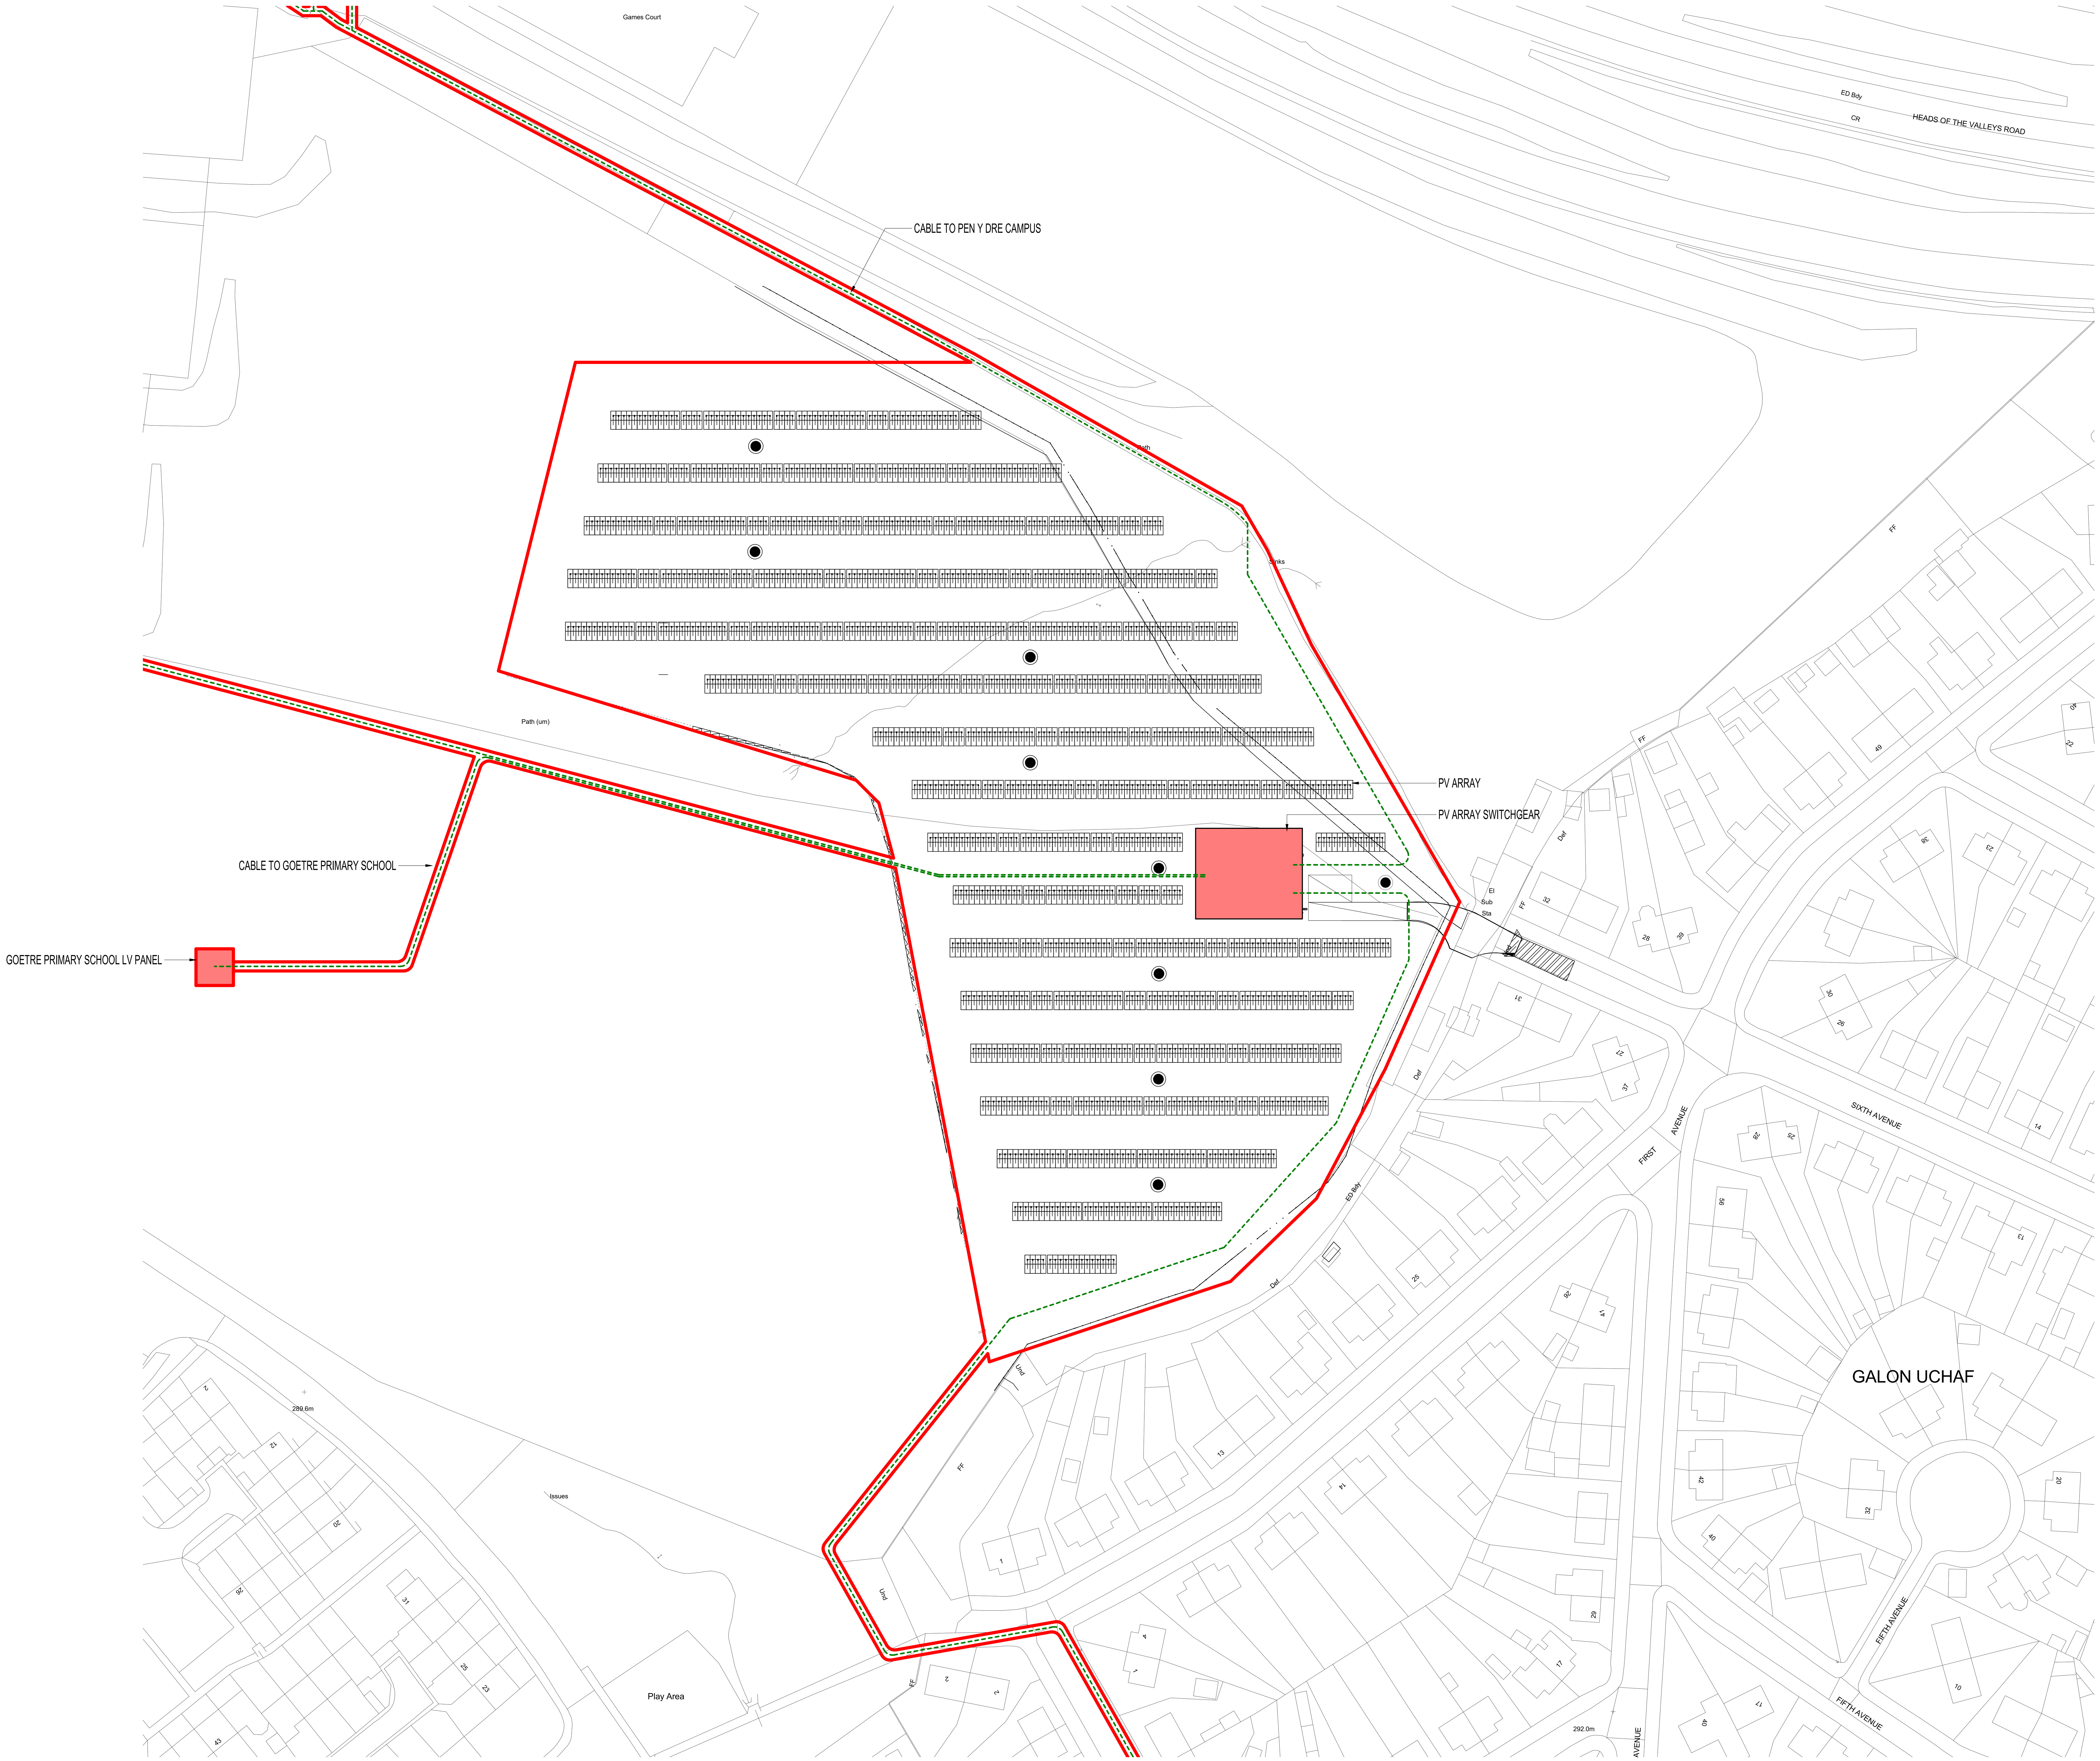

PV Cable Route Plan 02
1 : 500

Construction (Design and Management) Regulations

Design risk assessments are carried out throughout the design stage of this project in accordance with company procedures and manuals. Where reasonably possible all areas of risk applicable to design and end use of the construction have been identified and then eliminated, mitigated or recorded as a residual risk. Note that general risks of which a competent designer or contractor should be aware are not included. This drawing is to be read in conjunction with the Pre-construction Information and all related documents prepared in accordance with the current Construction (Design and Management) Regulations 2015 and all applicable Health and Safety legislation as currently amended.

Disclaimer: The information contained within this drawing is based on survey information provided by the main contractor appointed Surveyor - Gwalia Surveyors. Lawray Architects cannot guarantee the accuracy of the survey information. All levels, structural elements and walls have been interpolated from the 2D and 3D information supplied.

The Main Contractor shall verify all levels, structural elements and walls prior to any works. The Main Contractor must inform the Design Team of any discrepancies between their level checks and the Design Proposals immediately.

N

Legend:

- Denotes new cable route
- Denotes site boundary
  1 meter easement required each side of cable

WORK IN PROGRESS
19.11.24

REV	DESCRIPTION | DRAWN BY | CHECKED BY | APPROVED BY	DATE

RIBA PLAN OF WORK 2013 WORKSTAGE — LEVEL OF MODEL DEFINITION (LoD)

PURPOSE OF ISSUE - SUITABLE FOR ... — BS1192 STATUS

MORGAN SINDALL

lawray architects penseiri

CARDIFF 029 2052 8140
LONDON 0207 138 3560
WREXHAM 01978 357 887
www.lawray.co.uk

CLIENT
Morgan Sindall

PROJECT TITLE
Pen Y Dre Campus

DRAWING TITLE
Proposed PV Cable Route (Sheet 2 of 4)

PROJECT No
19473

SCALE @ A0
1 : 500

DRAWING No (BS1192:2007 +A2:2016) & BS EN ISO19650
PROJECT - ORIGINATOR - VOLUME - LEVEL - TYPE - ROLE - NUMBER
26Z006-LAW-X-X-DR-**A-069-1002**
REVISION

DO NOT SCALE Any discrepancy or query concerning this drawing should be referred to the Architect

Copyright © LAWRAY LIMITED

Registered Office: Greenmeadow Springs, 1 Cae Gwyrdd, Tongwynlais, CARDIFF CF15 7AB
Reg. Co. No. 2724178, VAT Reg. No. 134 2146 06

Print Date: 19/11/2024 11:40:07

File Name: BIM 360://19473_Pen Y Dre Campus/PYD-LAW-XX-XX-RVT-AR-000001_Stage 5.rvt